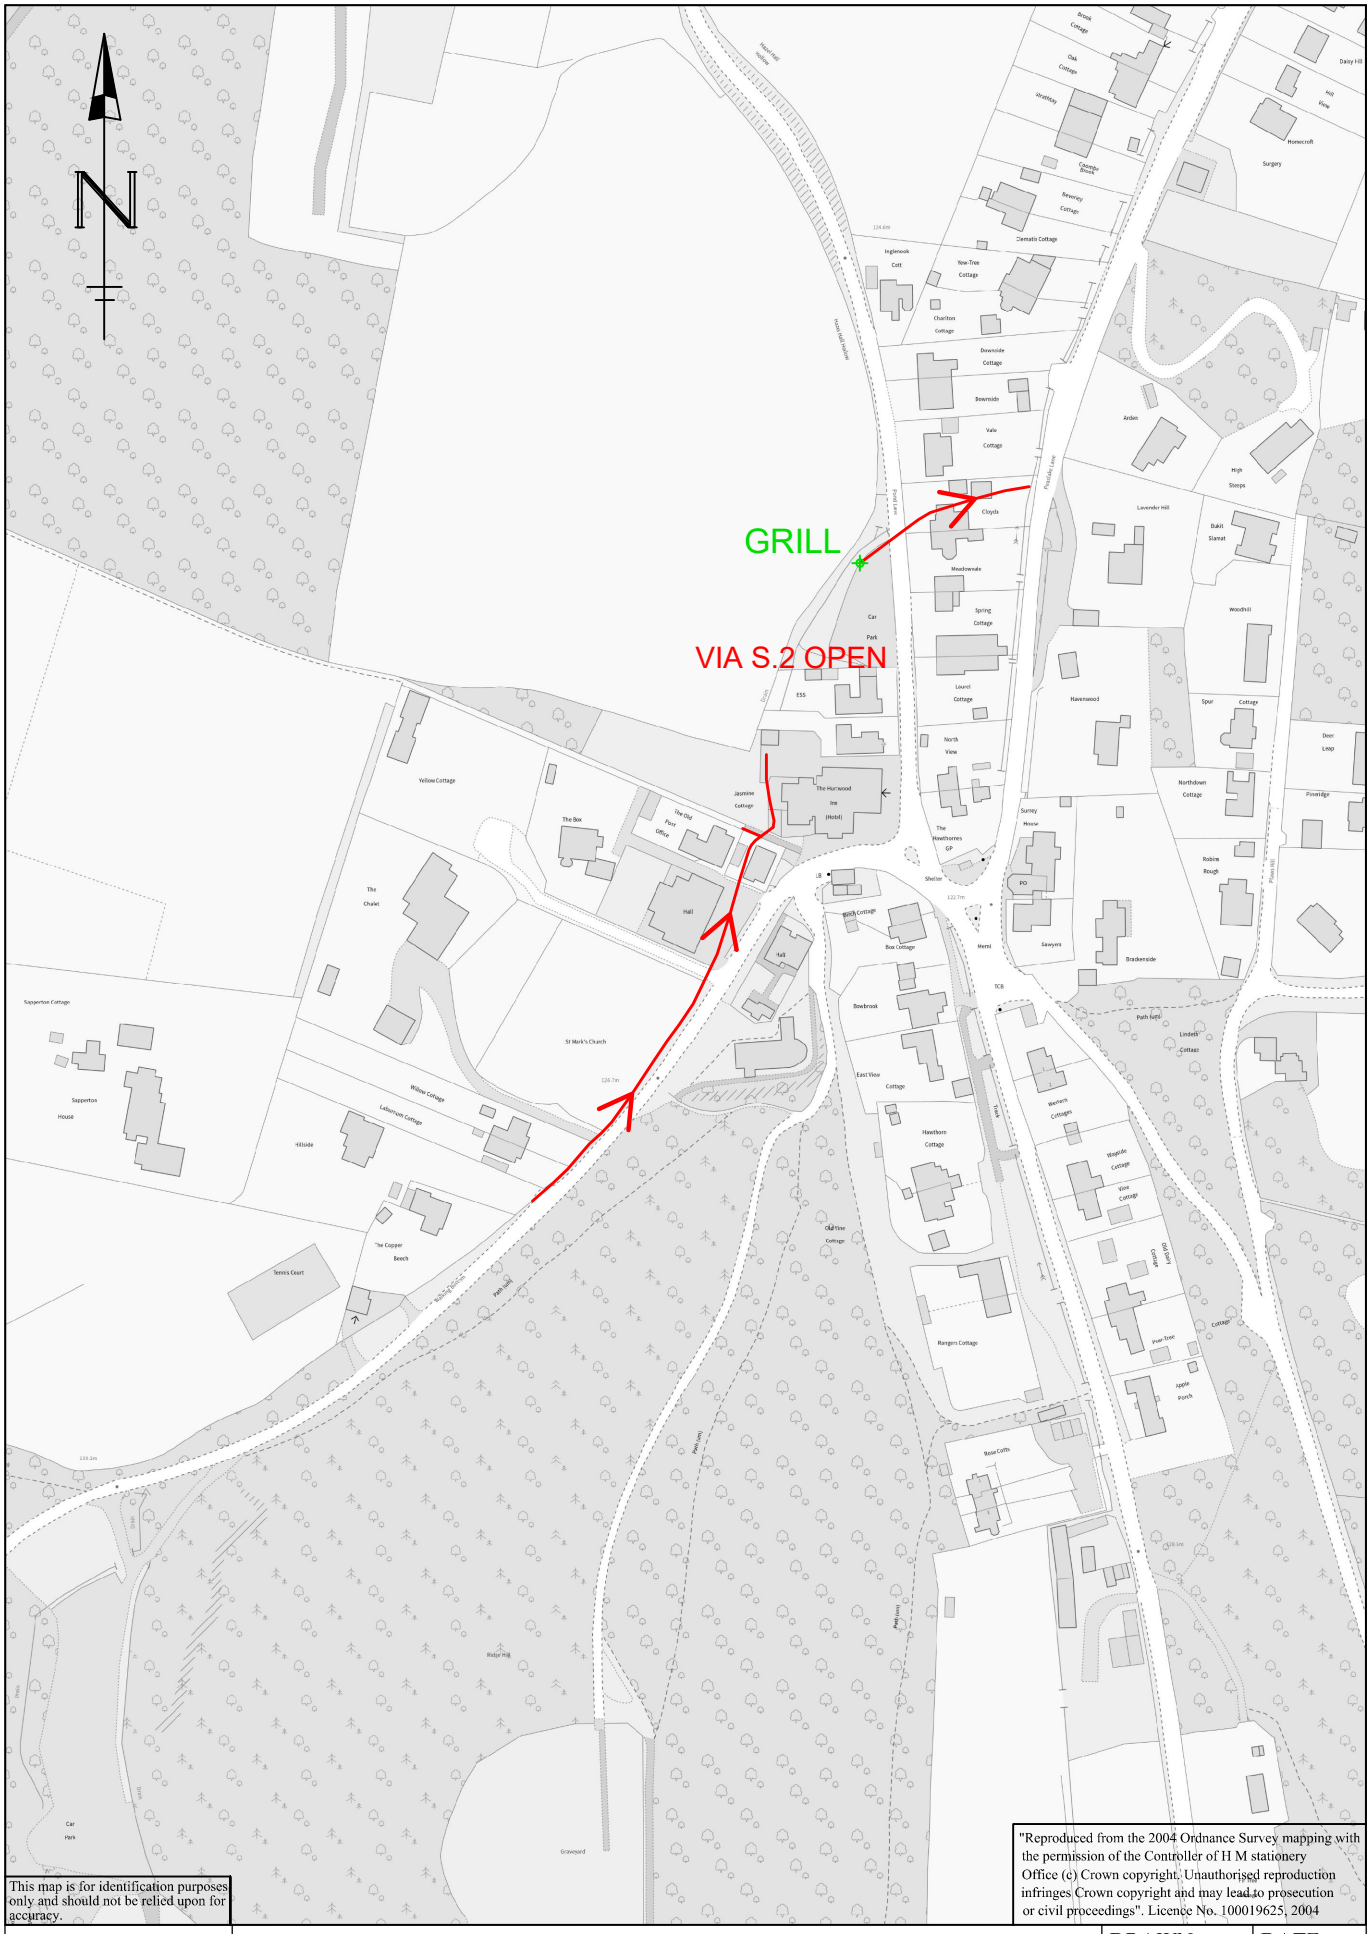


"Reproduced from the 2004 Ordnance Survey mapping with the permission of the Controller of H M stationery Office (c) Crown copyright. Unauthorised reproduction infringes Crown copyright and may lead to prosecution or civil proceedings". Licence No. 100019625, 2004

This map is for identification purposes only and should not be relied upon for accuracy.

GUILDFORD BOROUGH COUNCIL

PIPED WATERCOURSE MAINTENANCE

LENGTH = 210m

GU5 9RS

DRAWN DEB / JNH	DATE 29/11/2004
SCALE 1:2500	
DRG No S.2.PIPED	A4

Head of Environmental
Policy and Design
John Davey DipTP, AADip, MRTPI, MIHBC