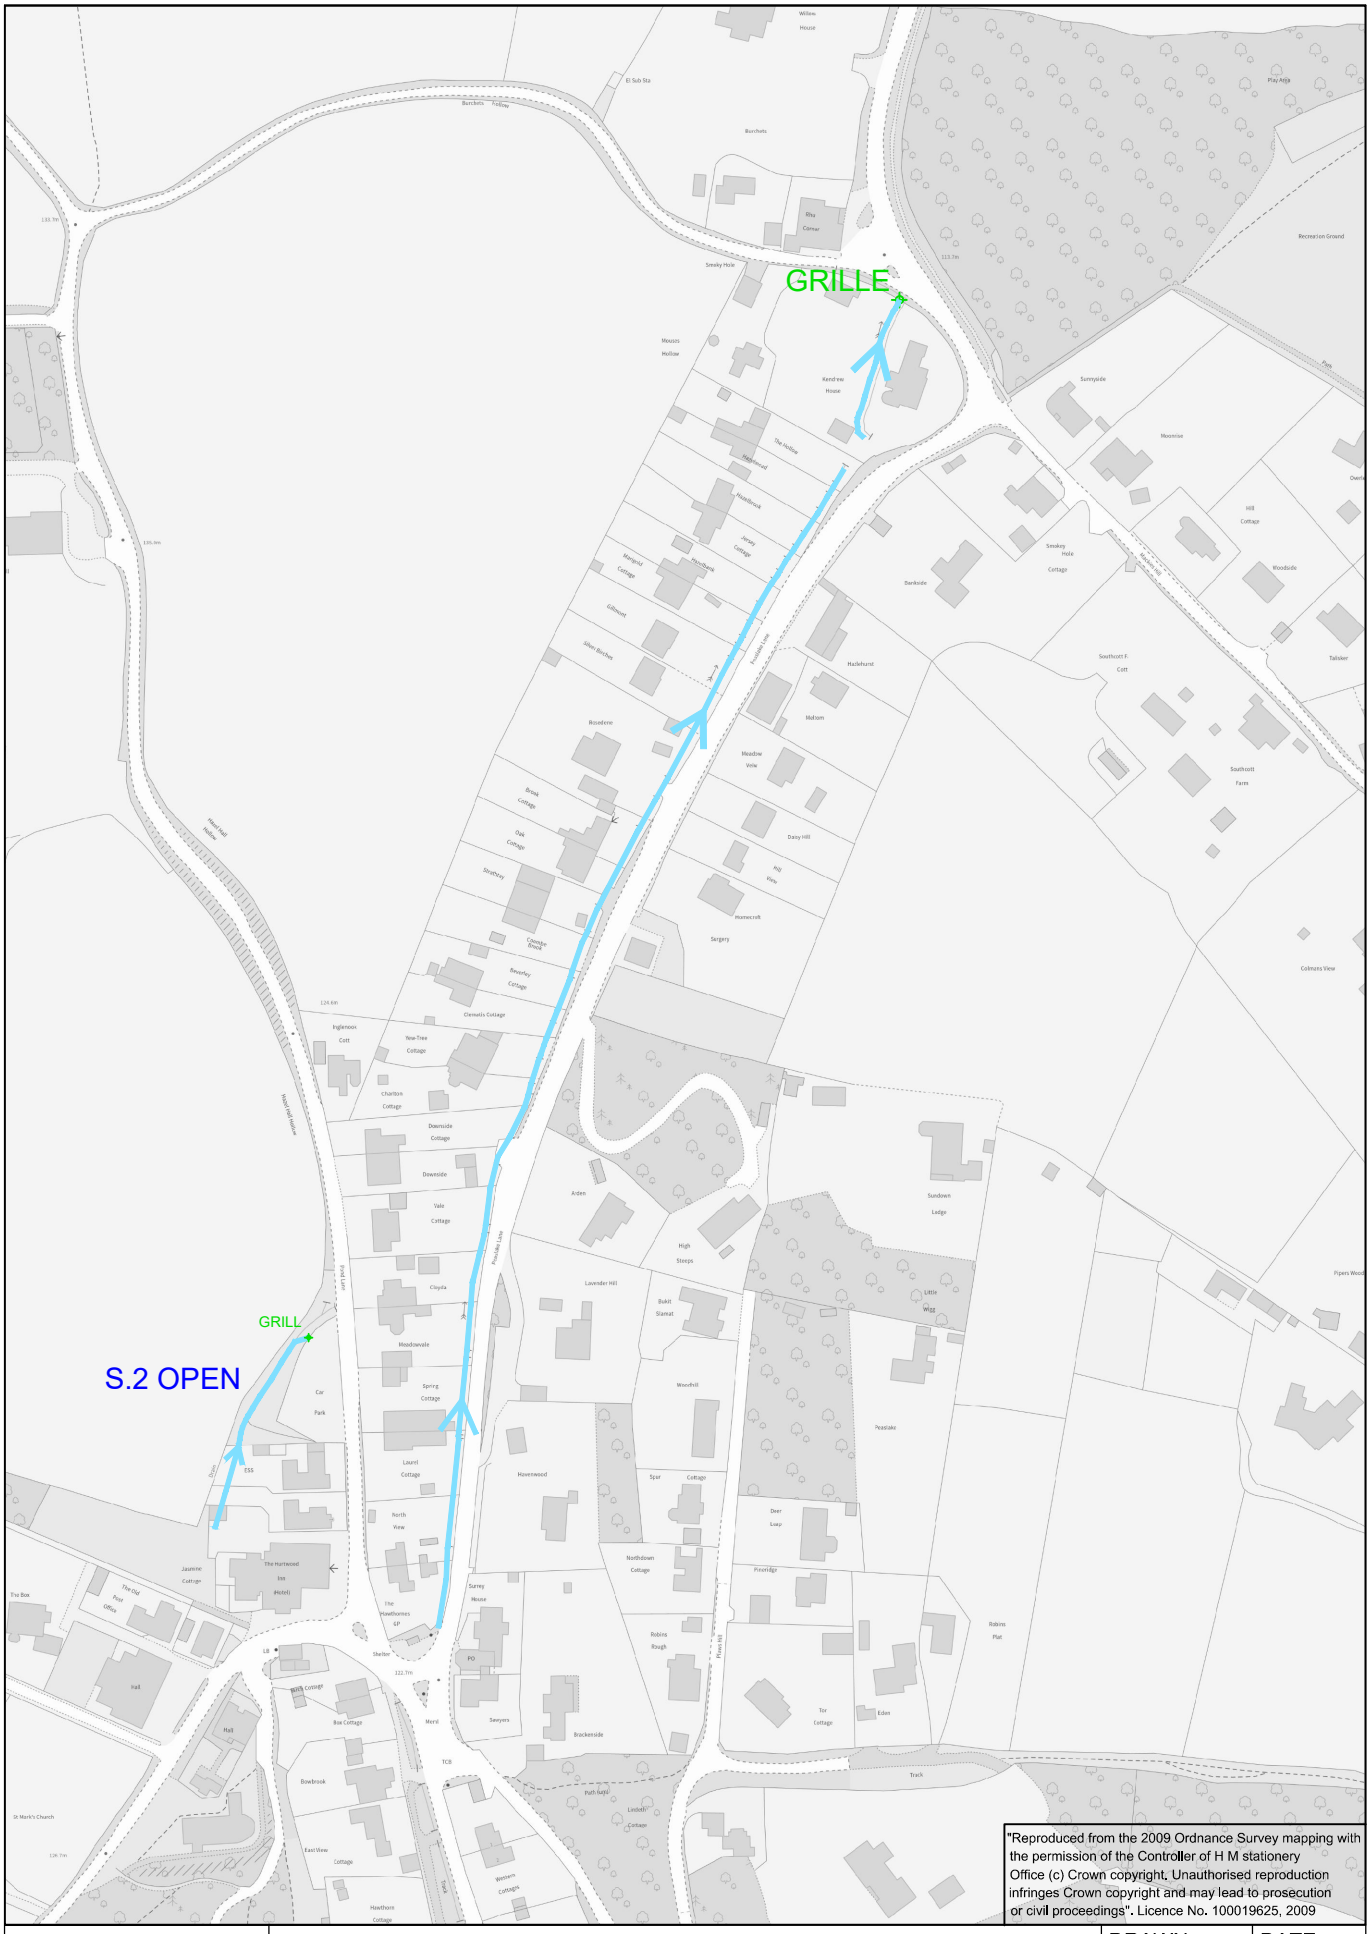


"Reproduced from the 2009 Ordnance Survey mapping with the permission of the Controller of H M stationery Office (c) Crown copyright. Unauthorised reproduction infringes Crown copyright and may lead to prosecution or civil proceedings". Licence No. 100019625, 2009

GUILDFORD BOROUGH

Engineer
Geoff Fowler MSc, BSc (Eng)
CEng, MICE

OPEN WATERCOURSE MAINTENANCE
PEASLAKE LANE GU5 9RL
LENGTH = 325m

DRAWN LJR/HB	DATE 19/11/2009
SCALE 1:2500	
DRG No S.1.OPEN	A4