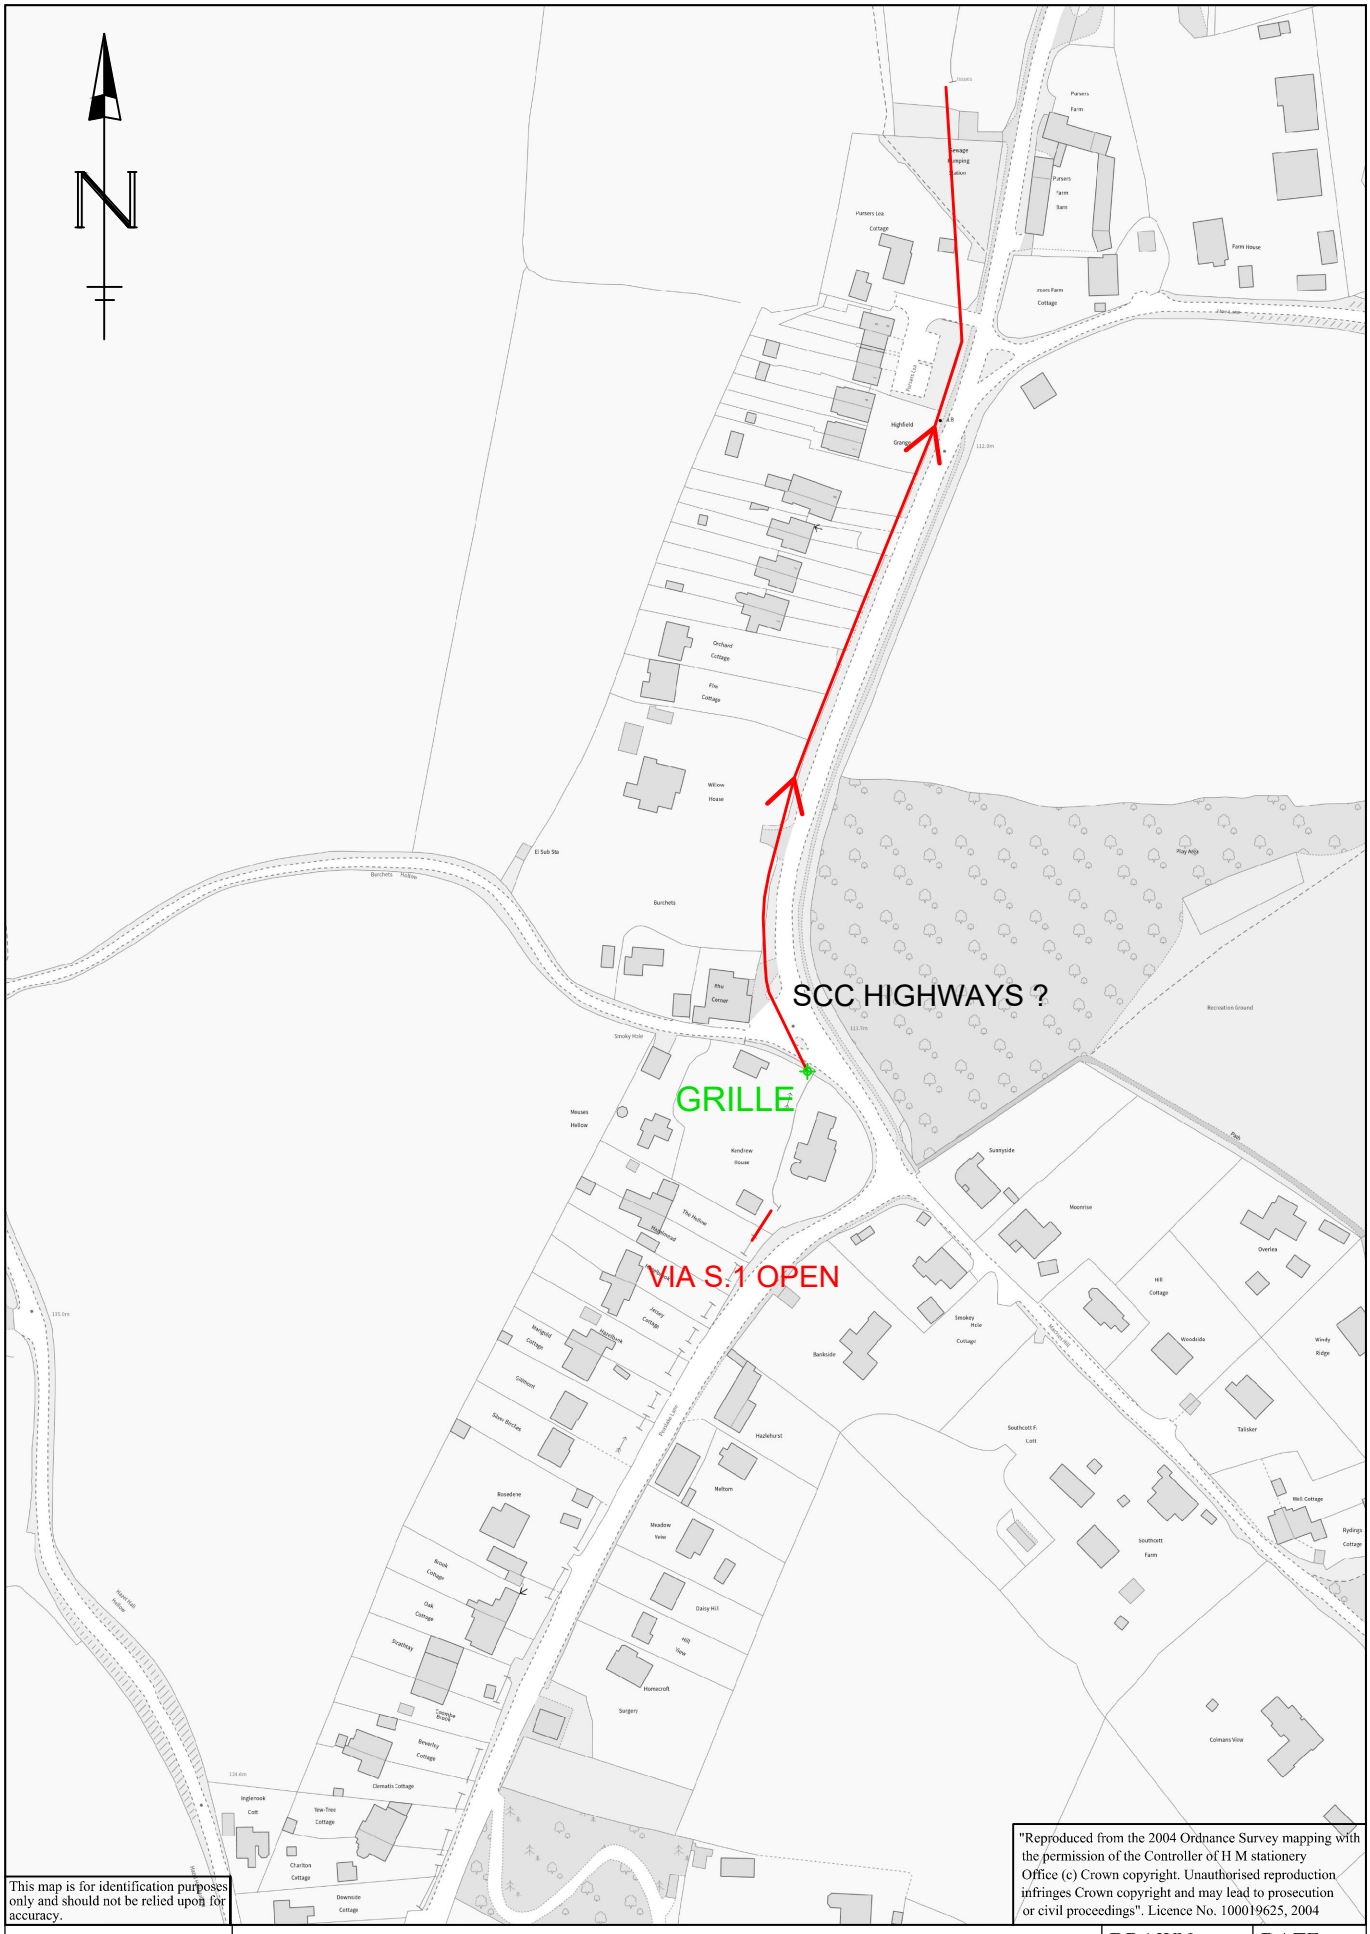


This map is for identification purposes only and should not be relied upon for accuracy.

"Reproduced from the 2004 Ordnance Survey mapping with the permission of the Controller of H M stationery Office (c) Crown copyright. Unauthorised reproduction infringes Crown copyright and may lead to prosecution or civil proceedings". Licence No. 100019625, 2004

GUILDFORD BOROUGH COUNCIL

PIPED WATERCOURSE MAINTENANCE

LENGTH = 350m

GU5 9RG

DRAWN DEB / JNH	DATE 29/11/2004
SCALE 1:2500	
DRG No S.1.PIPED	A4

Head of Environmental
Policy and Design
John Davey DipTP, AADip, MRTPI, MIHBC