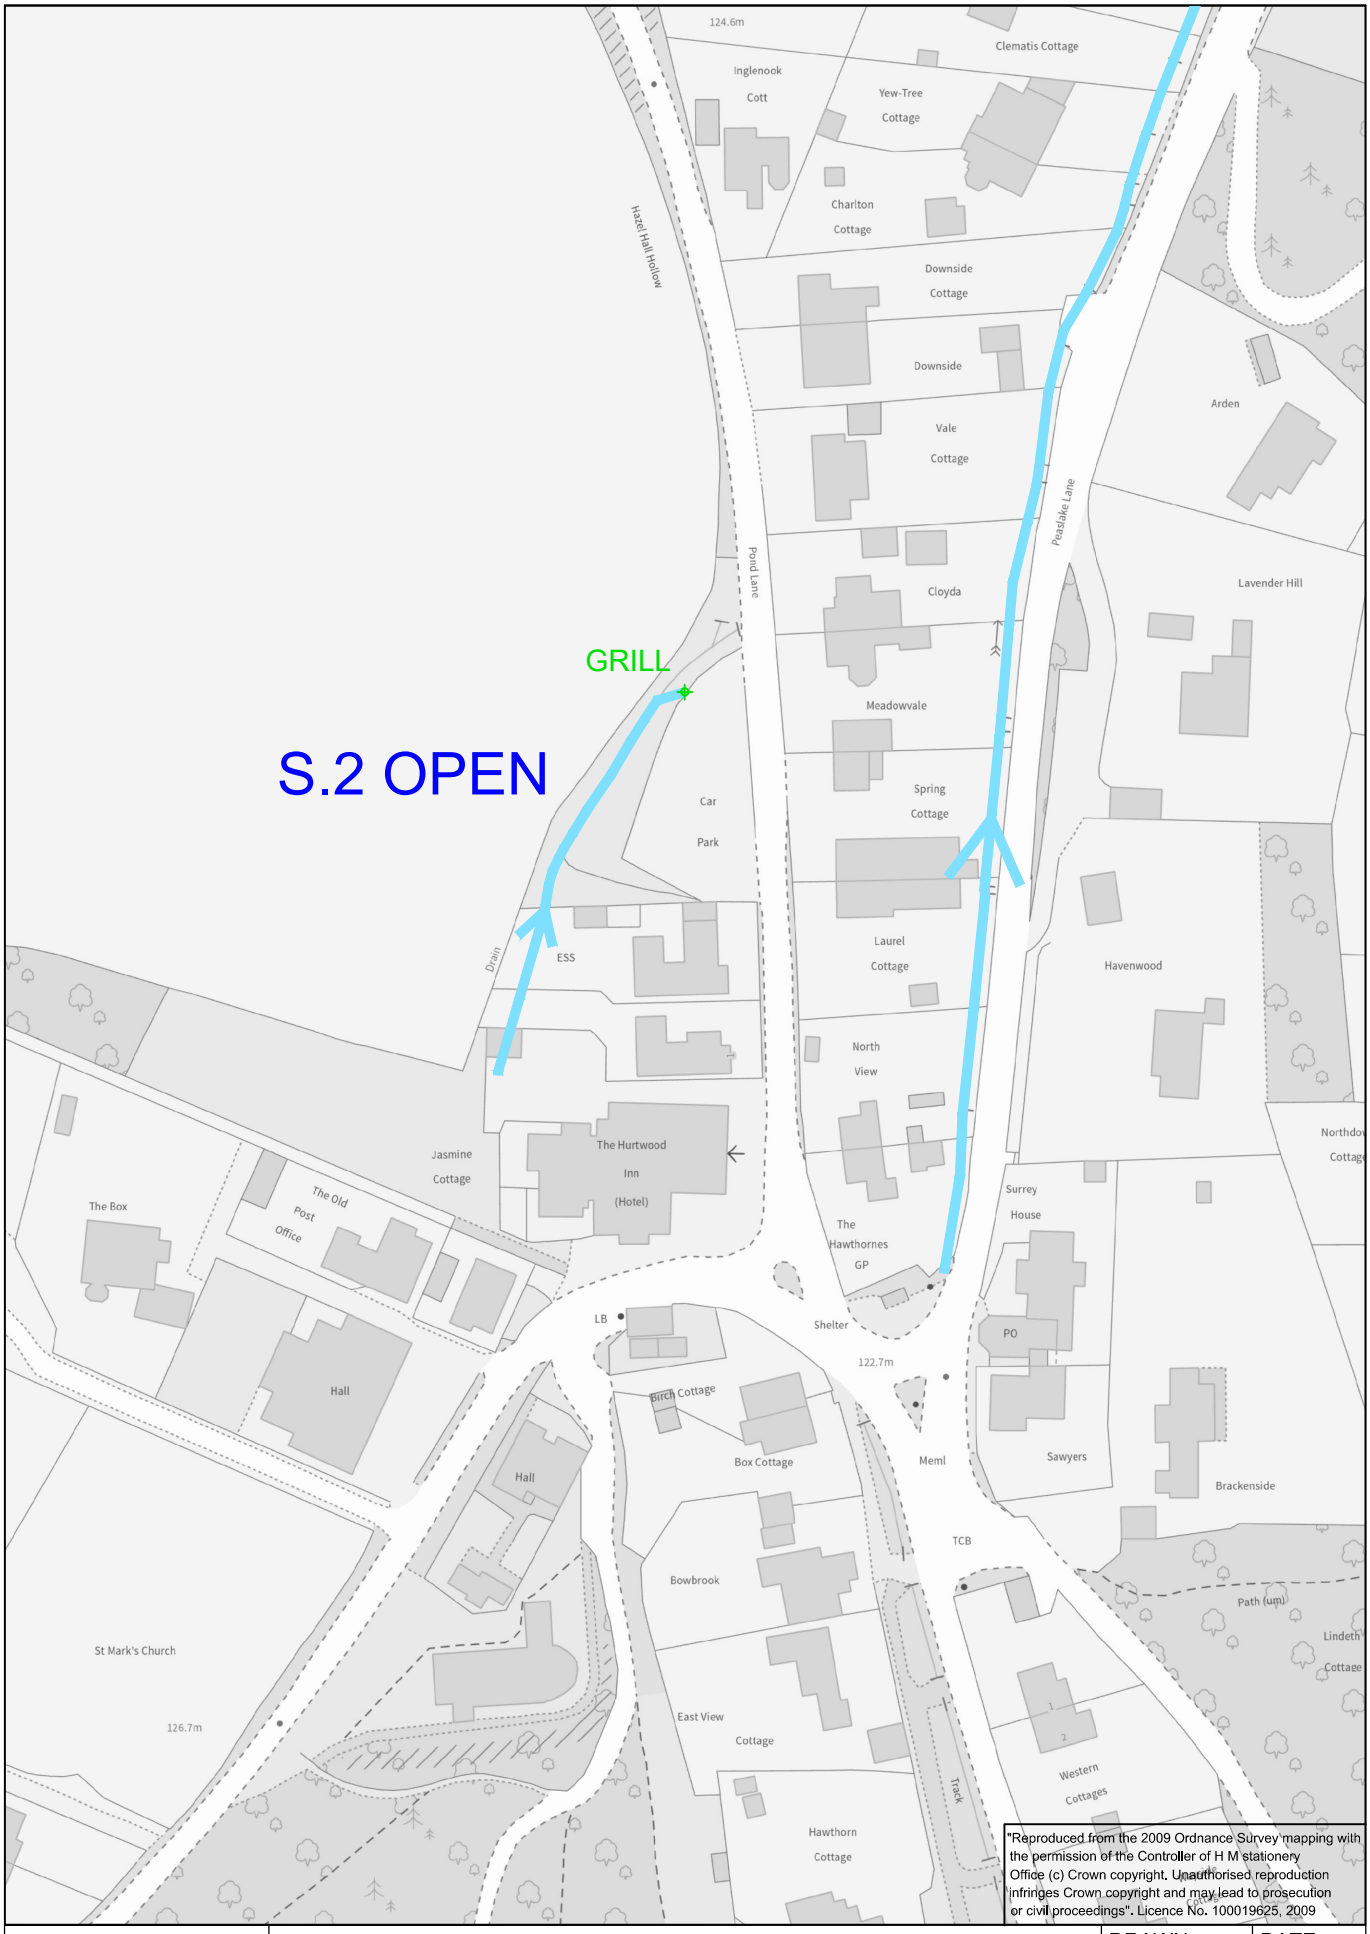


"Reproduced from the 2009 Ordnance Survey mapping with the permission of the Controller of H M stationery Office (c) Crown copyright. Unauthorised reproduction infringes Crown copyright and may lead to prosecution or civil proceedings". Licence No. 100019625, 2009

GUILDFORD BOROUGH

Engineer
Geoff Fowler MSc, BSc (Eng) CEng, MICE

OPEN WATERCOURSE MAINTENANCE
WALKING BOTTOM, PEASLAKE GU5 9RR
LENGTH = 160m

DRAWN	DATE
LJR/HB	19/11/2009
SCALE	1:1250
DRG No	S.2.OPEN

A4